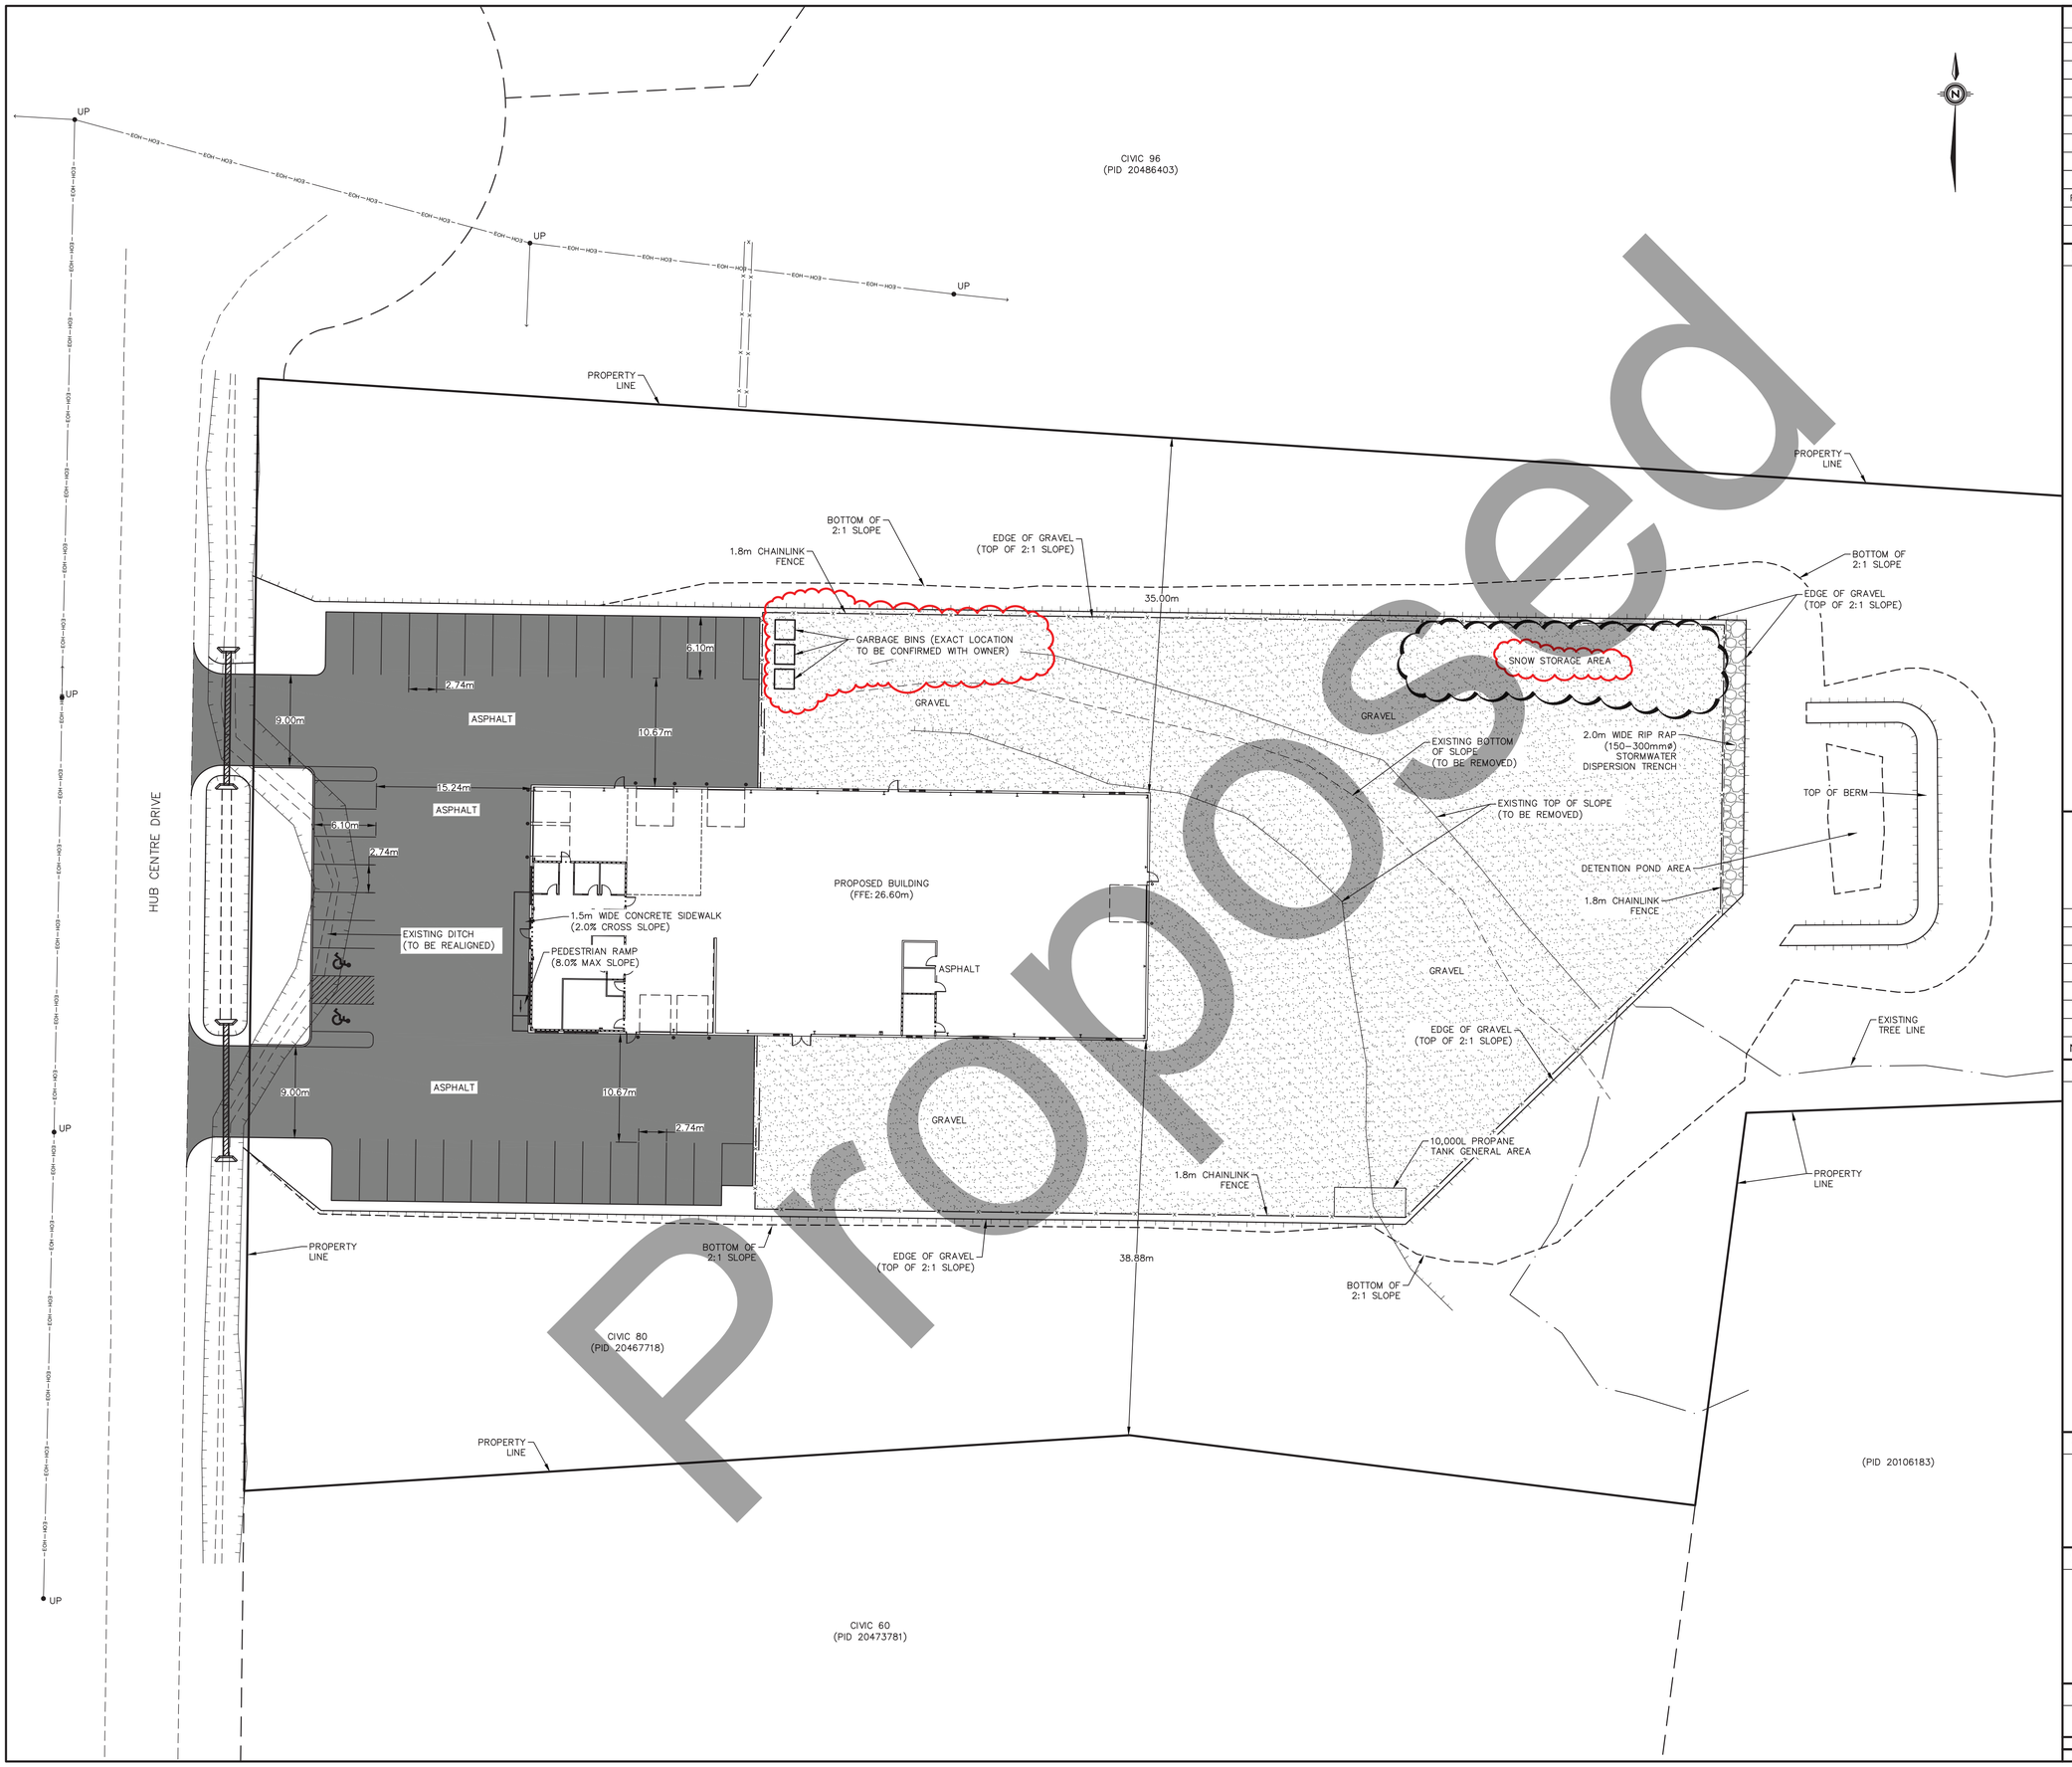


Proposed

LEGEND

	PROPOSED	EXISTING
EDGE OF PAVEMENT		
EDGE OF GRAVEL		
CURB		
SWALE / DITCH		
UTILITY POLE & LINES		
LOTLINE		
EASEMENT		

CATCH BASIN	LIGHT STANDARD	CULVERT	
FIRE HYDRANT	ROAD SIGN	HEADWALL	
SHRUB/TREE	UTILITY POLE	FENCE	
SILT FENCE	ROAD SIGN	SIDEWALK	

NOTES

1. BUILDING LAYOUT TO BE DETERMINED FROM STRUCTURAL IFC PLANS. NOT CIVIL DRAWINGS.

DRAWINGS SUBJECT TO APPROVAL PRIOR TO CONSTRUCTION.

METRES
10 8 6 4 2 0 10 20
SCALE 1:300

NO.	DESCRIPTION	CHK'D	DATE
4	ISSUED FOR APPROVAL		08/10/2026
3	BLDG RELOCATED - REVISIONS TO SUIT		30/09/2026
2	STORMWATER SUMMARY TABLE ADDED		24/08/2026
1	ISSUED FOR PERMIT		18/08/2026
0	ISSUED FOR REVIEW		22/07/2026

SEAL

HGE Engineering Inc.
Land Surveyors
Consulting Engineers
153 Sackville Drive, Suite 1, Lower Sackville, NS, B4C 2R3
Phone: (902) 880-1354
www.hge-inc.ca

REGISTERED PROFESSIONAL ENGINEER
DATE 08-OCT-2026
D.T. HOLLOWAY
8597
PROVINCE OF NOVA SCOTIA

PROJECT NAME & ADDRESS

CENTENNIAL CARSTAR

80 Hub Centre Drive, Upper Onslow, Nova Scotia

SHEET DESCRIPTION

SITE PLAN

SHEET NO.	NUMBER OF SHEETS
C101	3

DRAWN BY: MLP CHECKED BY: DTH
DATE: 08/10/2026 SCALE: 1:300 PROJECT NO. H26097